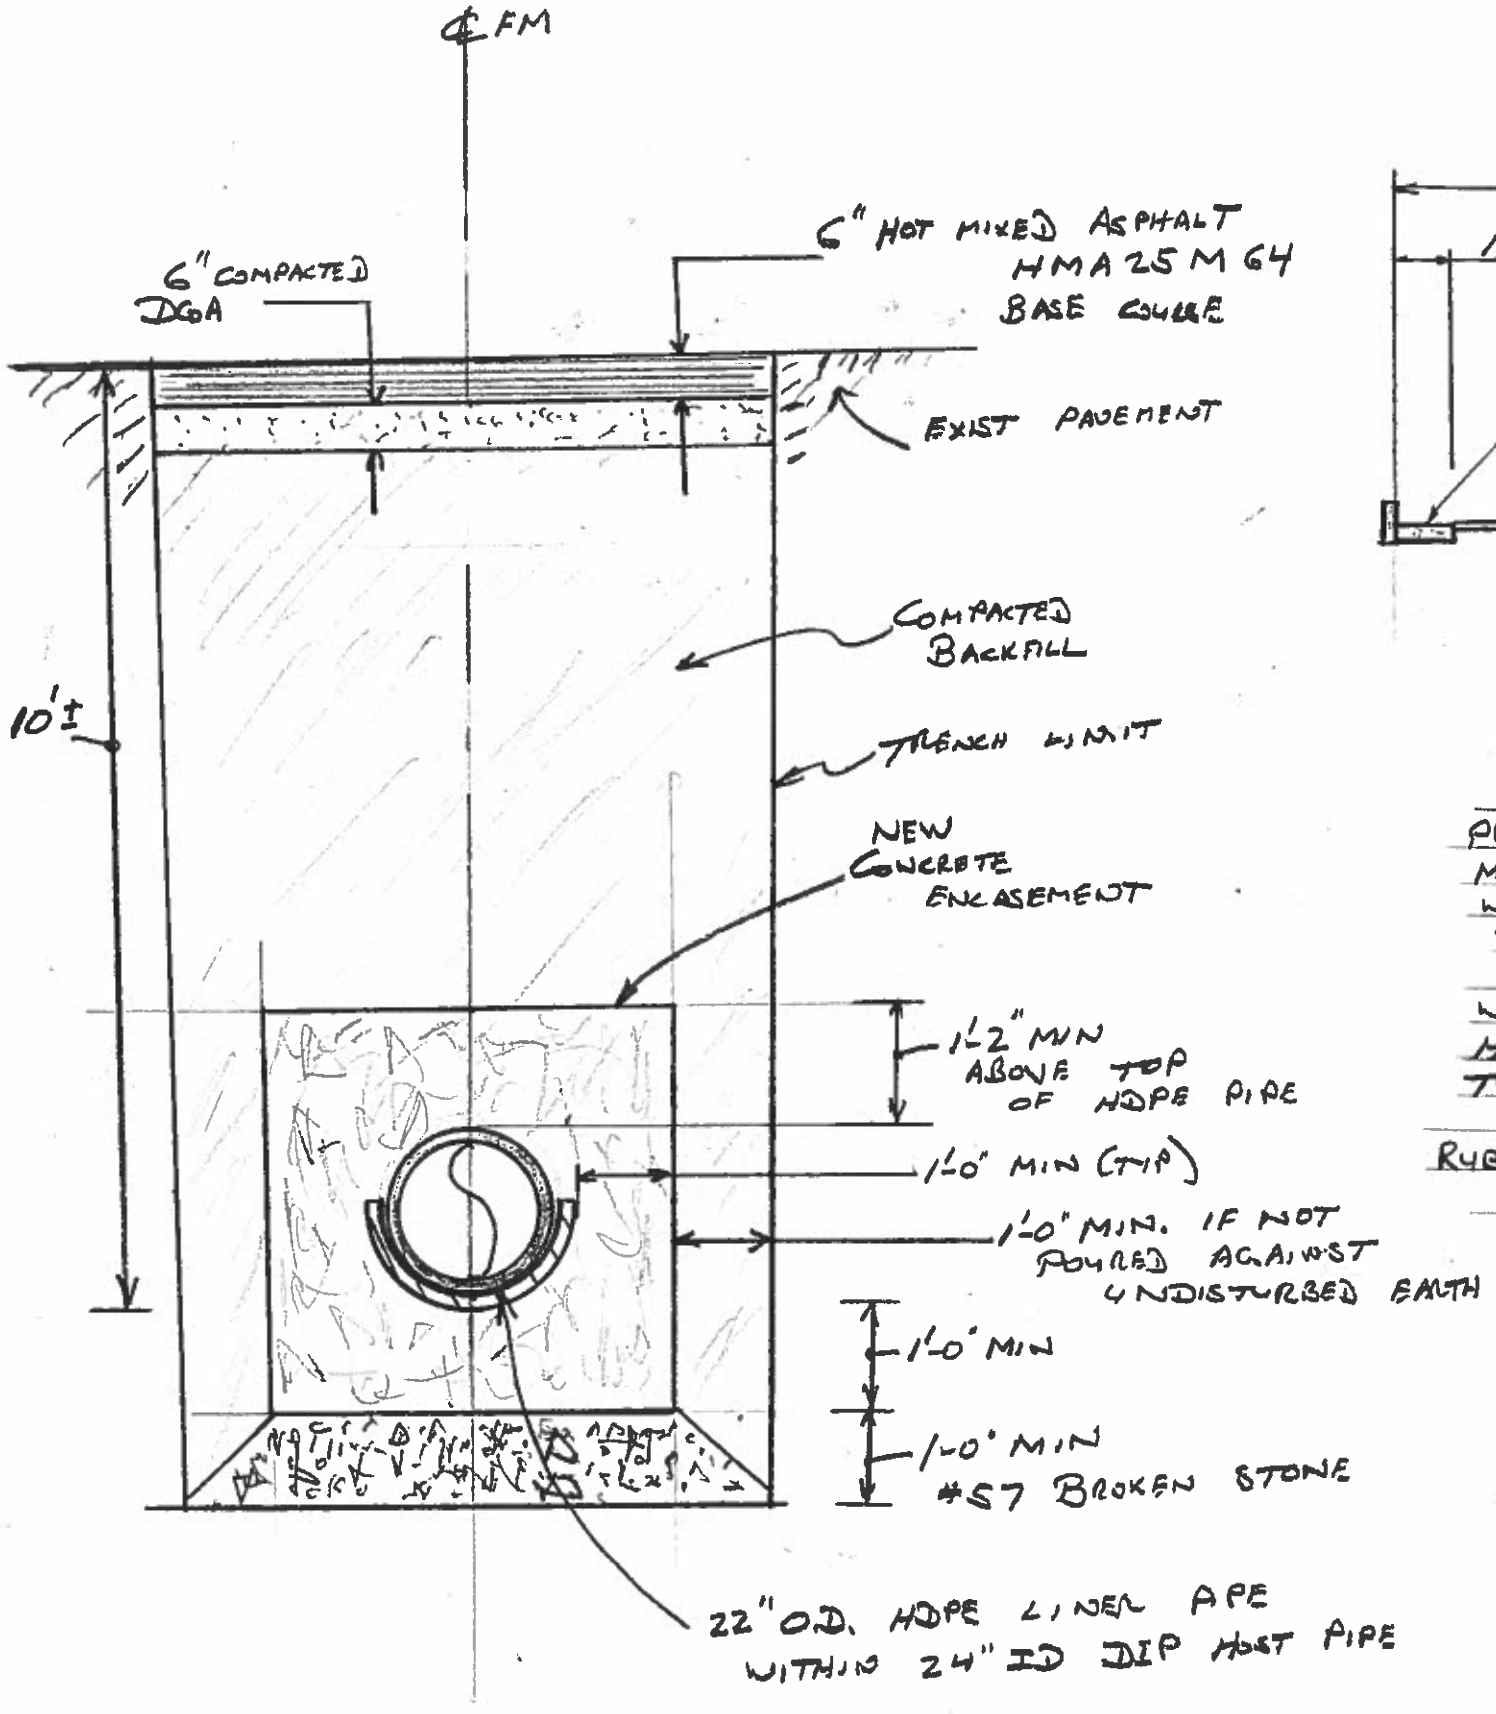

SECTION (A) W/ PRELIMINARY PAVEMENT RESTORATION

SCALE: 1/2" = 1'-0"

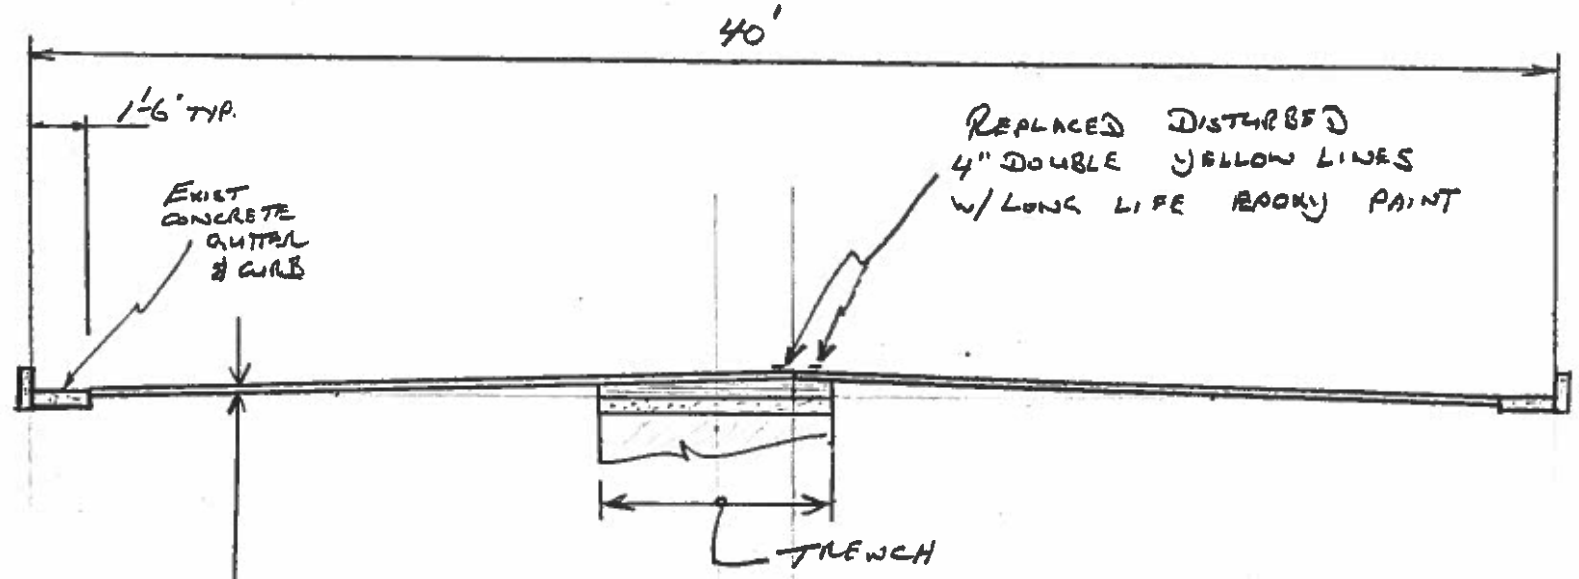

A MINIMUM OF 45 DAYS AFTER THE COMPLETION OF PRELIMINARY PAVEMENT RESTORATION, MILL THE ENTIRE ROADWAY PAVED WIDTH TO THE LIMITS SHOWN ON THE PLAN TO A DEPTH OF 2". REPLACE MILLED OUT PAVEMENT WITH HOT MIXED ASPHALT HMA 9.5M64 SURFACE COURSE TO MATCH EXISTING GRADES AND CROSS-SLOPE. APPLY HOT-APPLIED RUBBERIZED JOINT ADHESIVE TO ALL NEW & EXISTING PAVED EDGES.

SECTION: FINAL PAVEMENT RESTORATION

SCALE: 1" = 5'

CAPE MAY COUNTY MUNICIPAL UTILITIES AUTHORITY

10/8/14
DATE
THOMAS J. LaROCCO
PROFESSIONAL ENGINEER
N.J. LIC. NO. 30230

DELAWARE AVENUE
FM ENCASEMENT
SK-1.2
SECTIONS