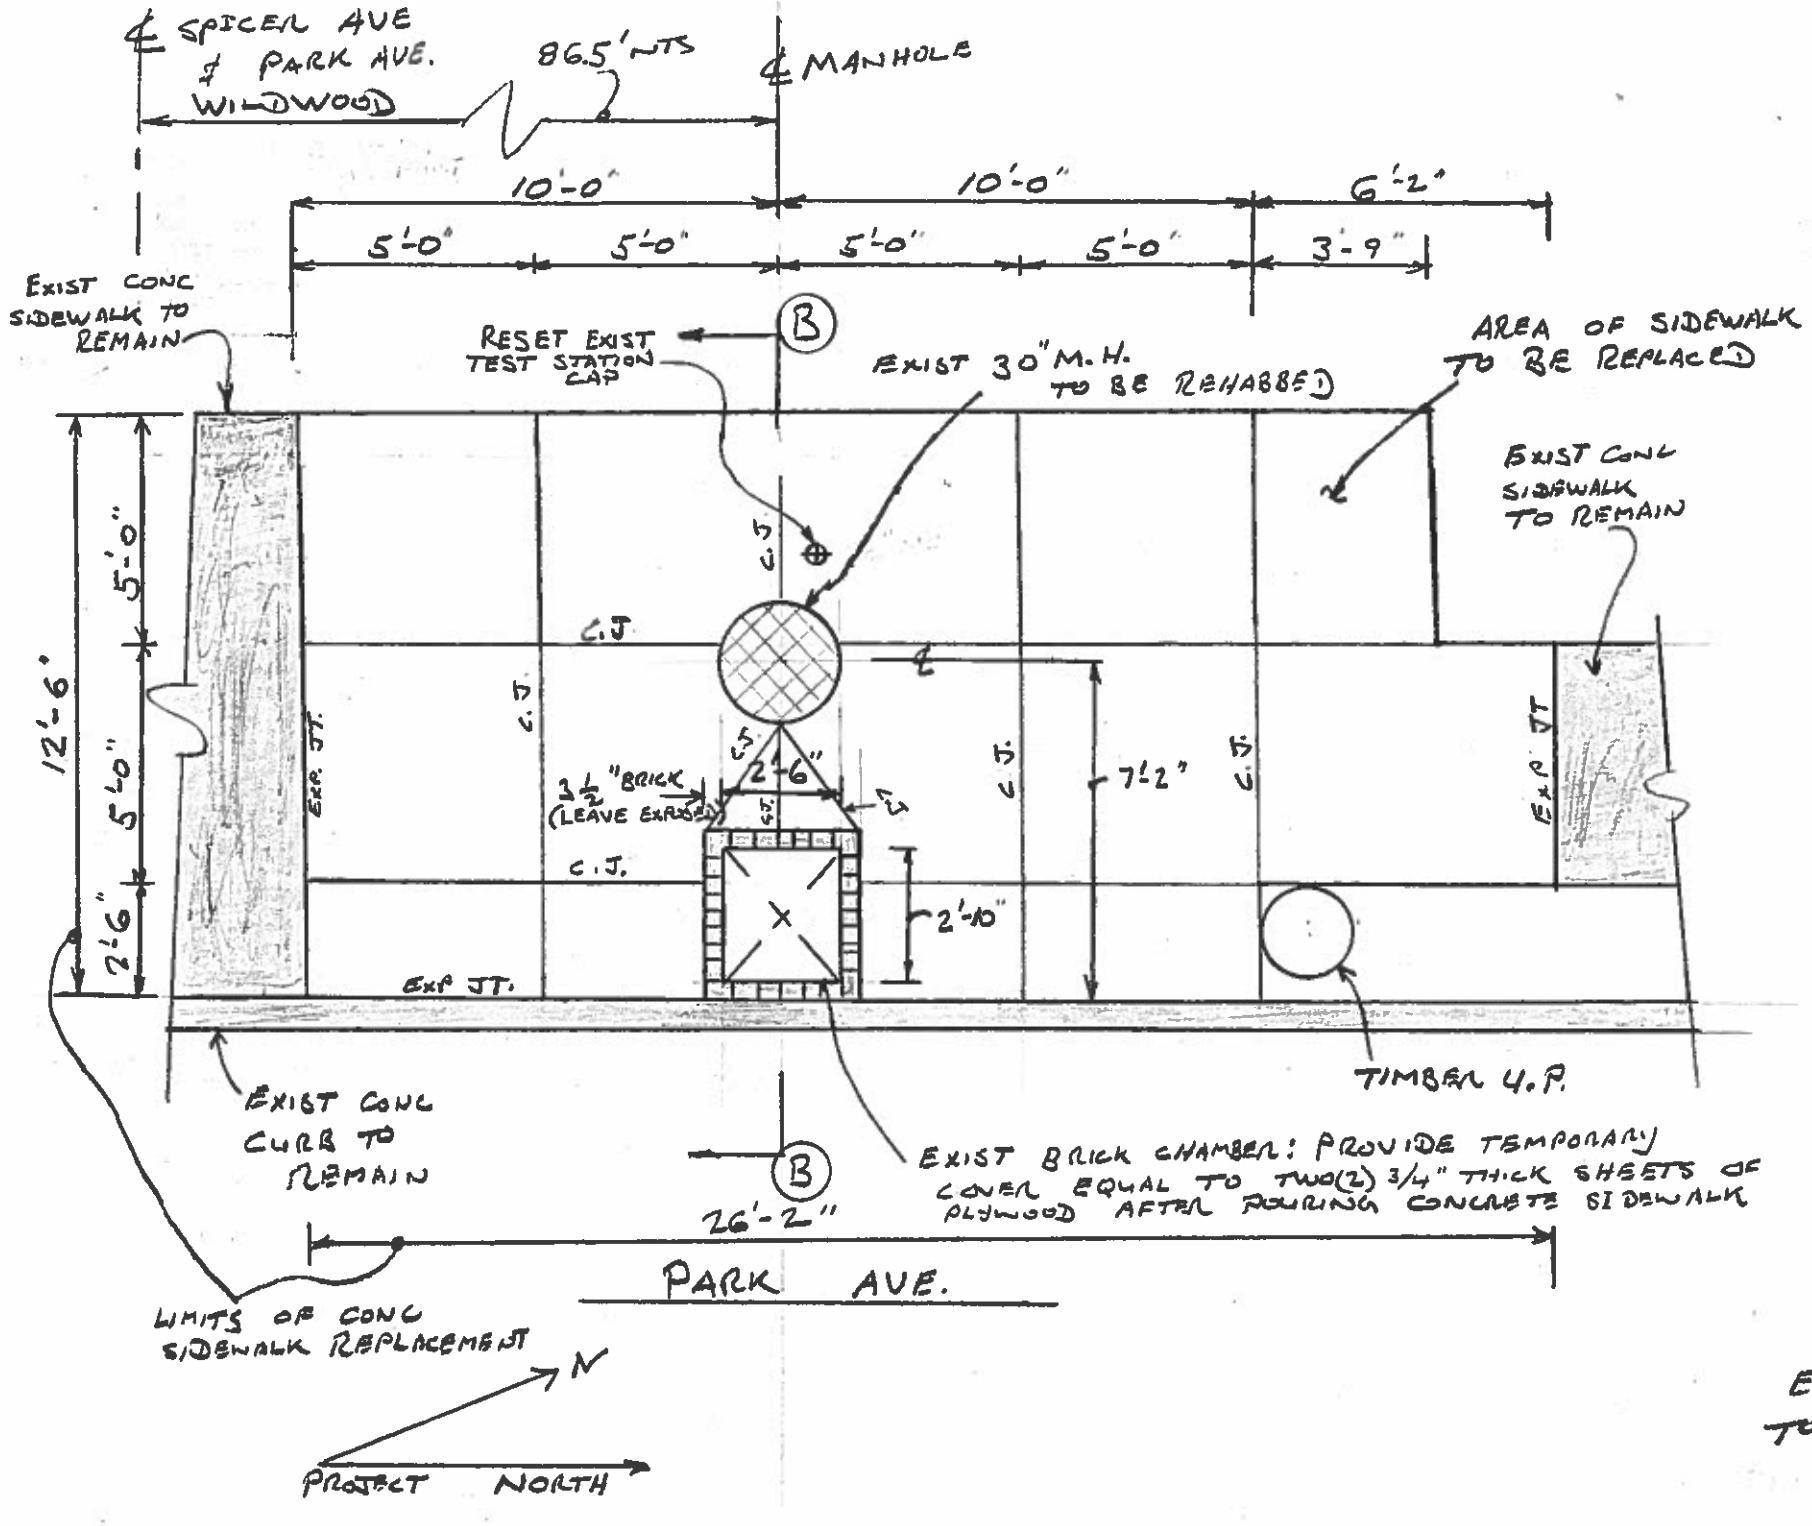

PLAN: STREET LEVEL
SCALE: 1/4" = 1'-0"

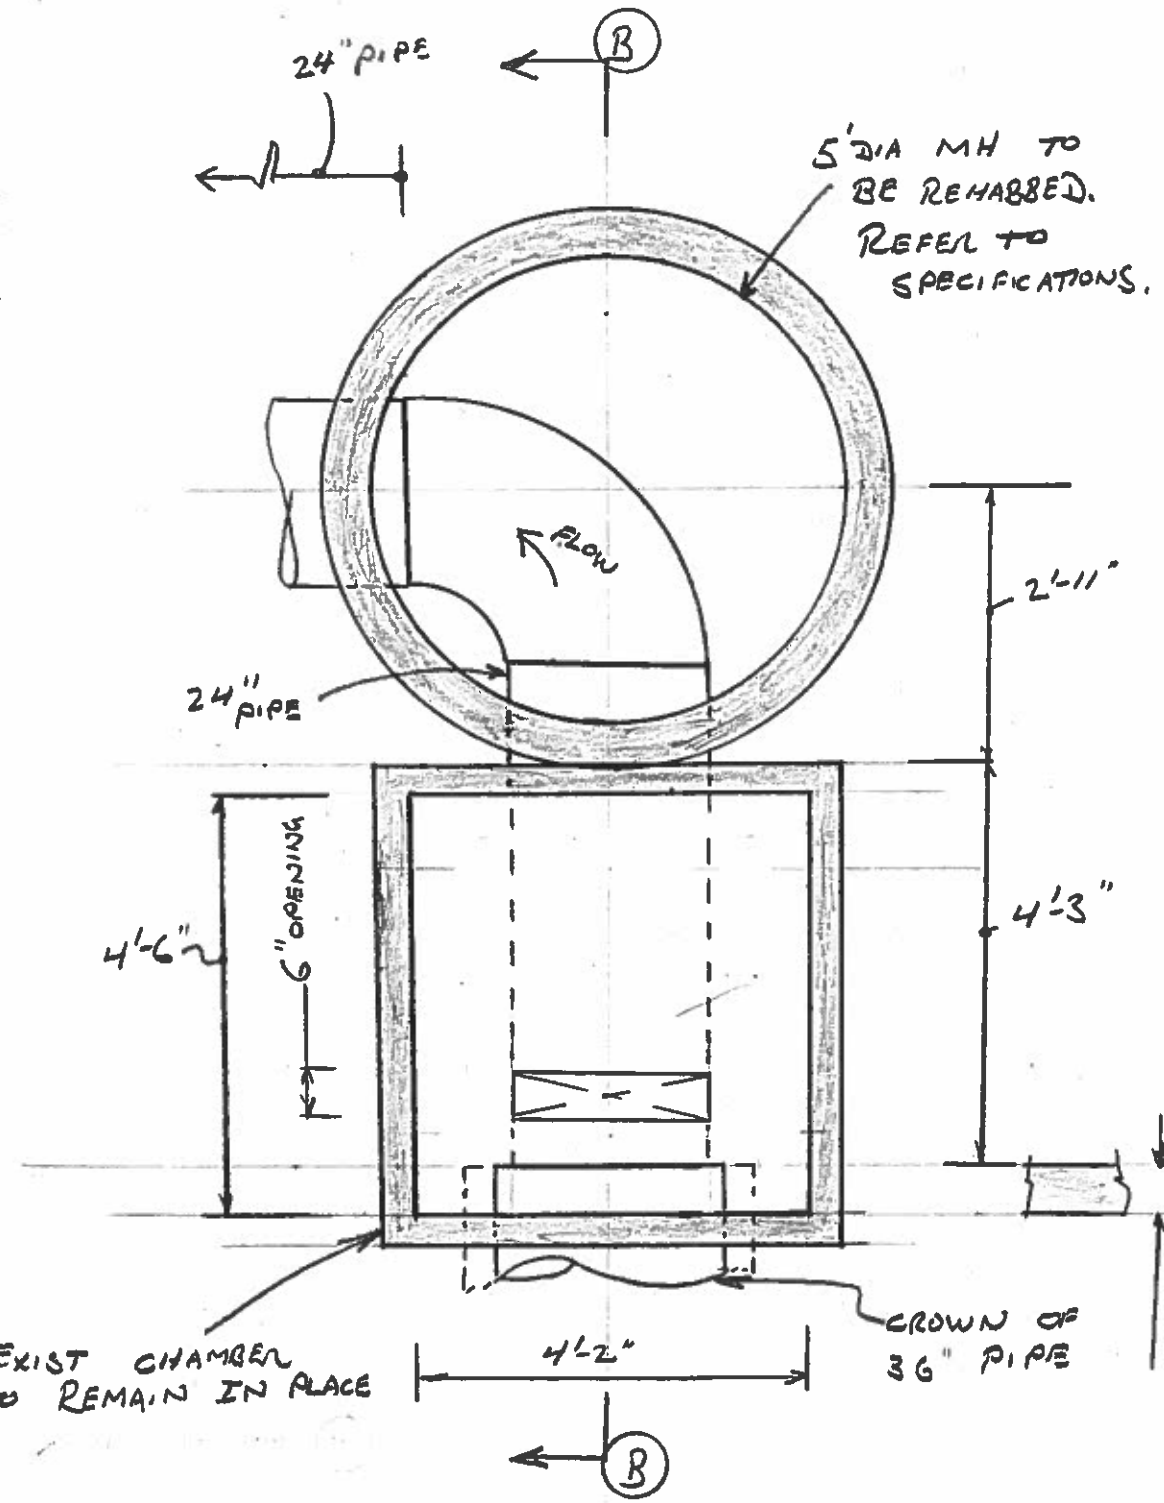

PLAN: INVERT LEVEL
SCALE: 1/2" = 1'-0"

CAPE MAY COUNTY MUNICIPAL UTILITIES AUTHORITY	SPICER AVE
	MANHOLE REHABILITATION
	SK-2.1
10/8/14 DATE	PLANS
THOMAS J. LaROCCO PROFESSIONAL ENGINEER N.J. LIC. NO. 30239	